Rev. A

Requires ~~16 Nº 2500x60 BA 60 WEDTS~~

11/06/2007 Revision A change to 2400 x 1200 sizes

Kingspan K17 62S 11Nº boards for East Gable

K1 to K11 on This elevation
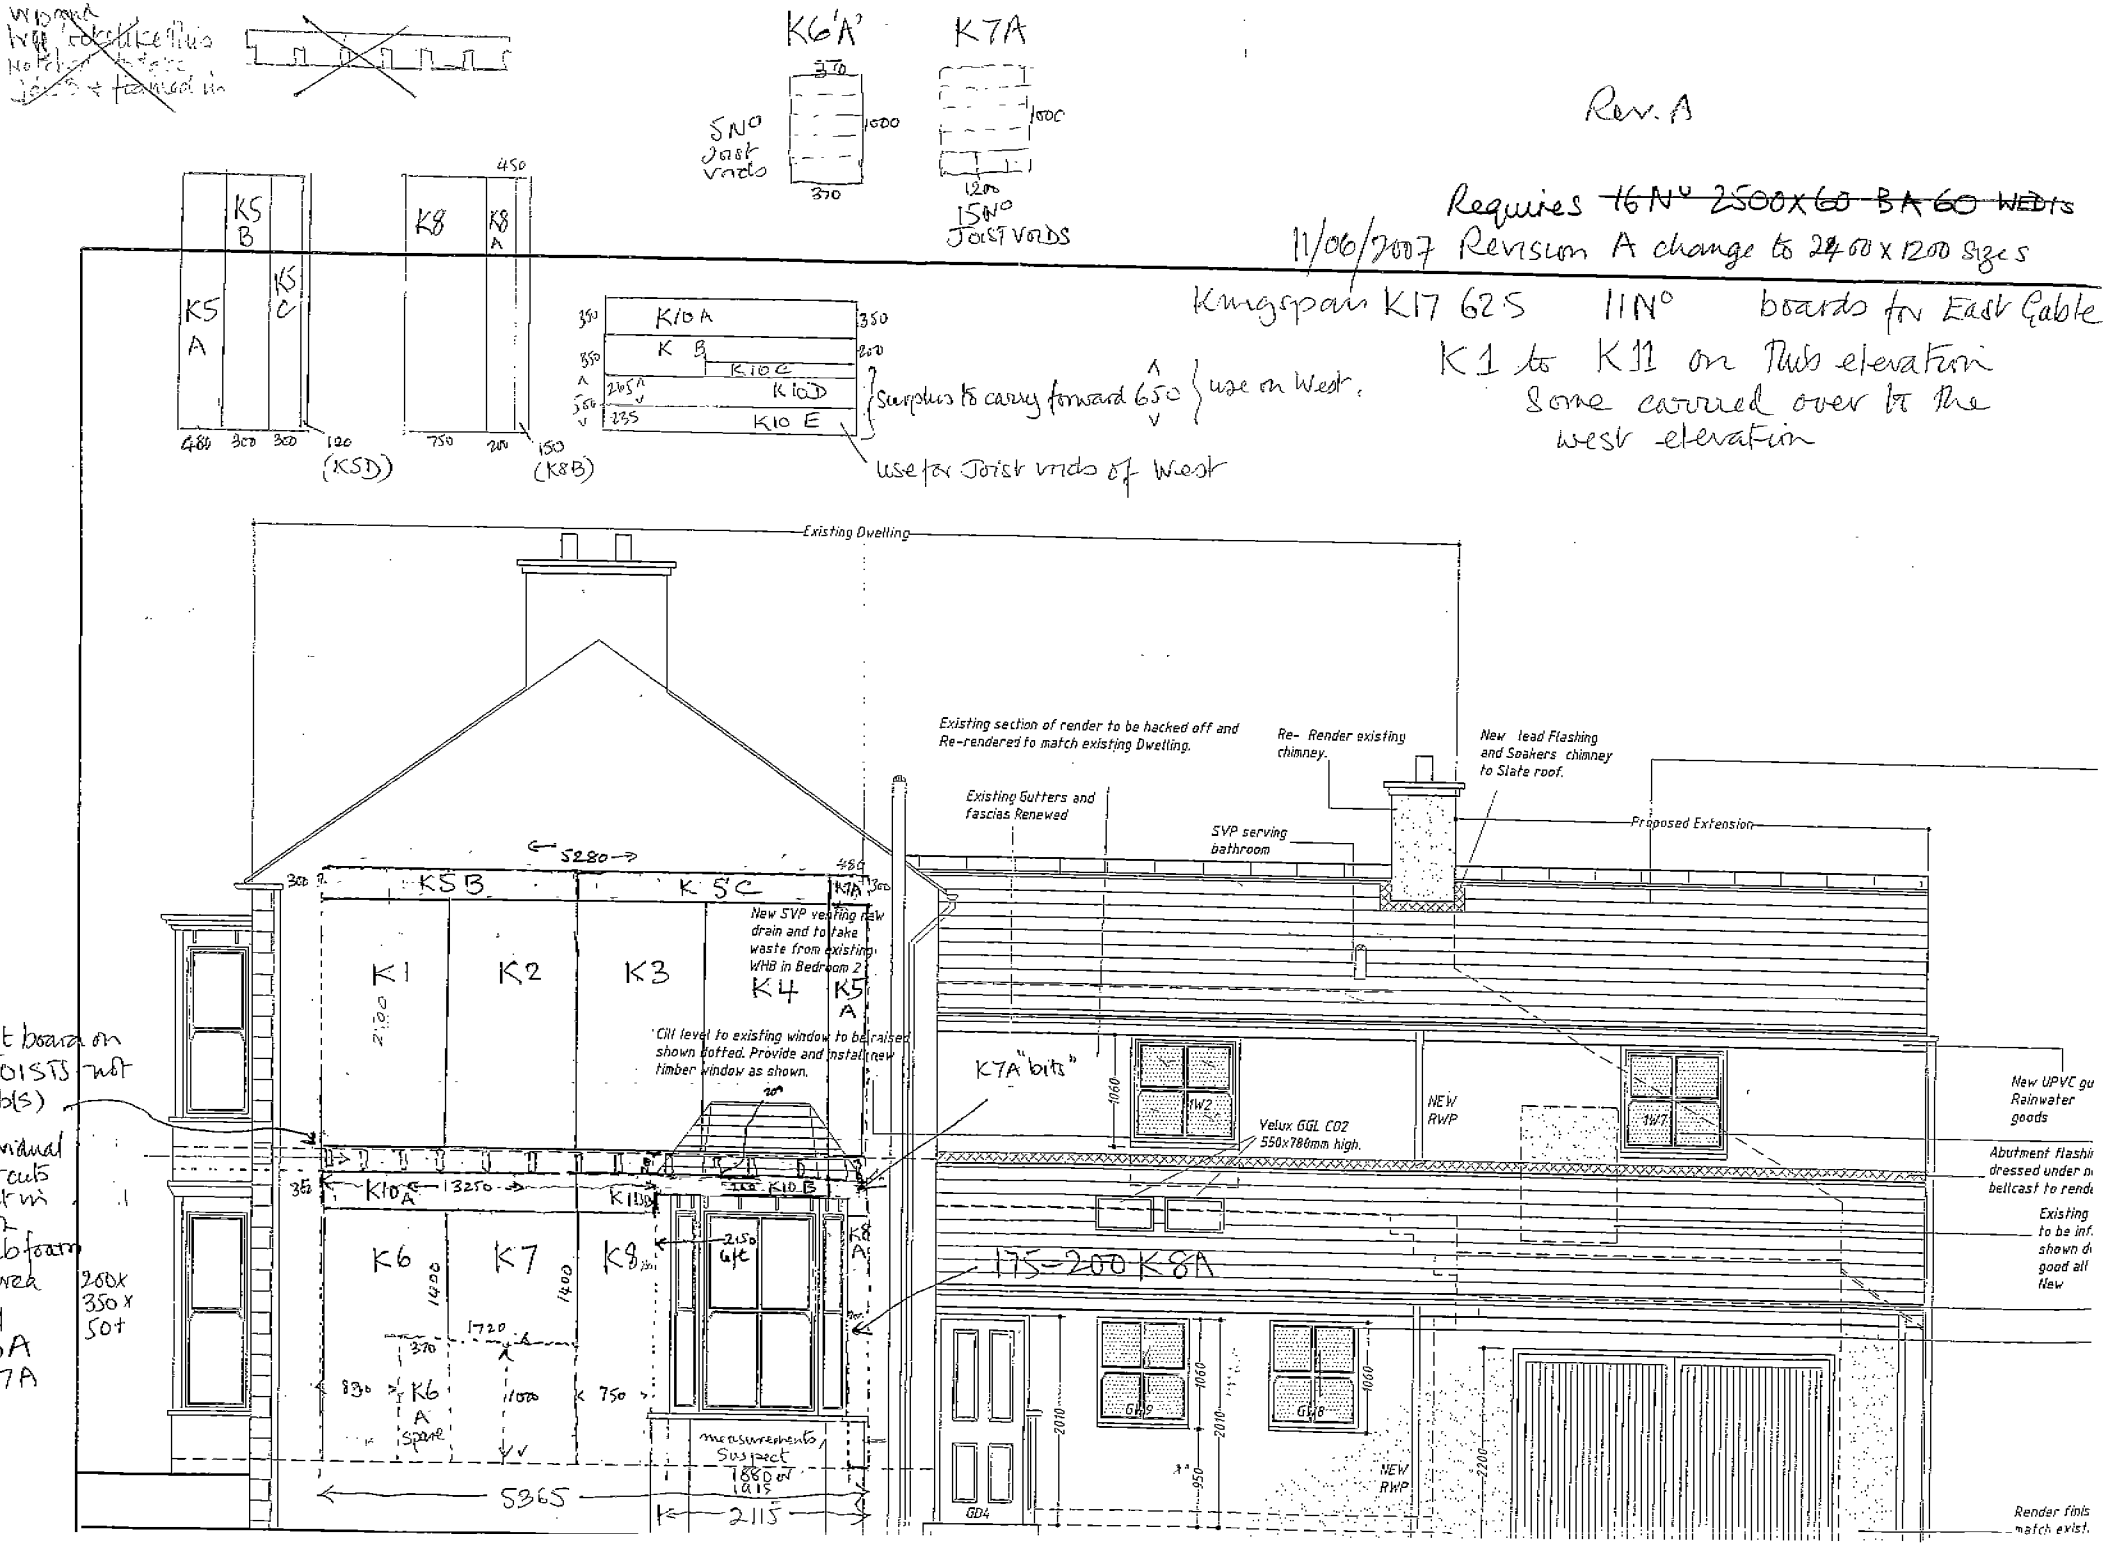
Some carried over to the west elevation