Revision A 11/06/2007 Change to 2400 x 1200 boards

WEST GABLE ELEVATION Rev A

K12 – K17

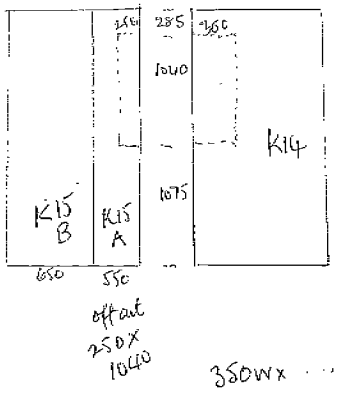

1st F JOIST DISTANCES (approx) from N wall)
No1 50 —— (assumed)
2
3
4 1380
5
6
7
8
9
10
11
12
13
14
15
16

and must not be copied or reproduced in any format in whole or part thereof without written consent.

DO NOT SCALE FROM DRAWING - any discrepancy, divergence or query concerning this drawing should be referred to the Architect.

ALL DIMENSIONS TO BE CHECKED AND VERIFIED ON SITE BY CONTRACTOR
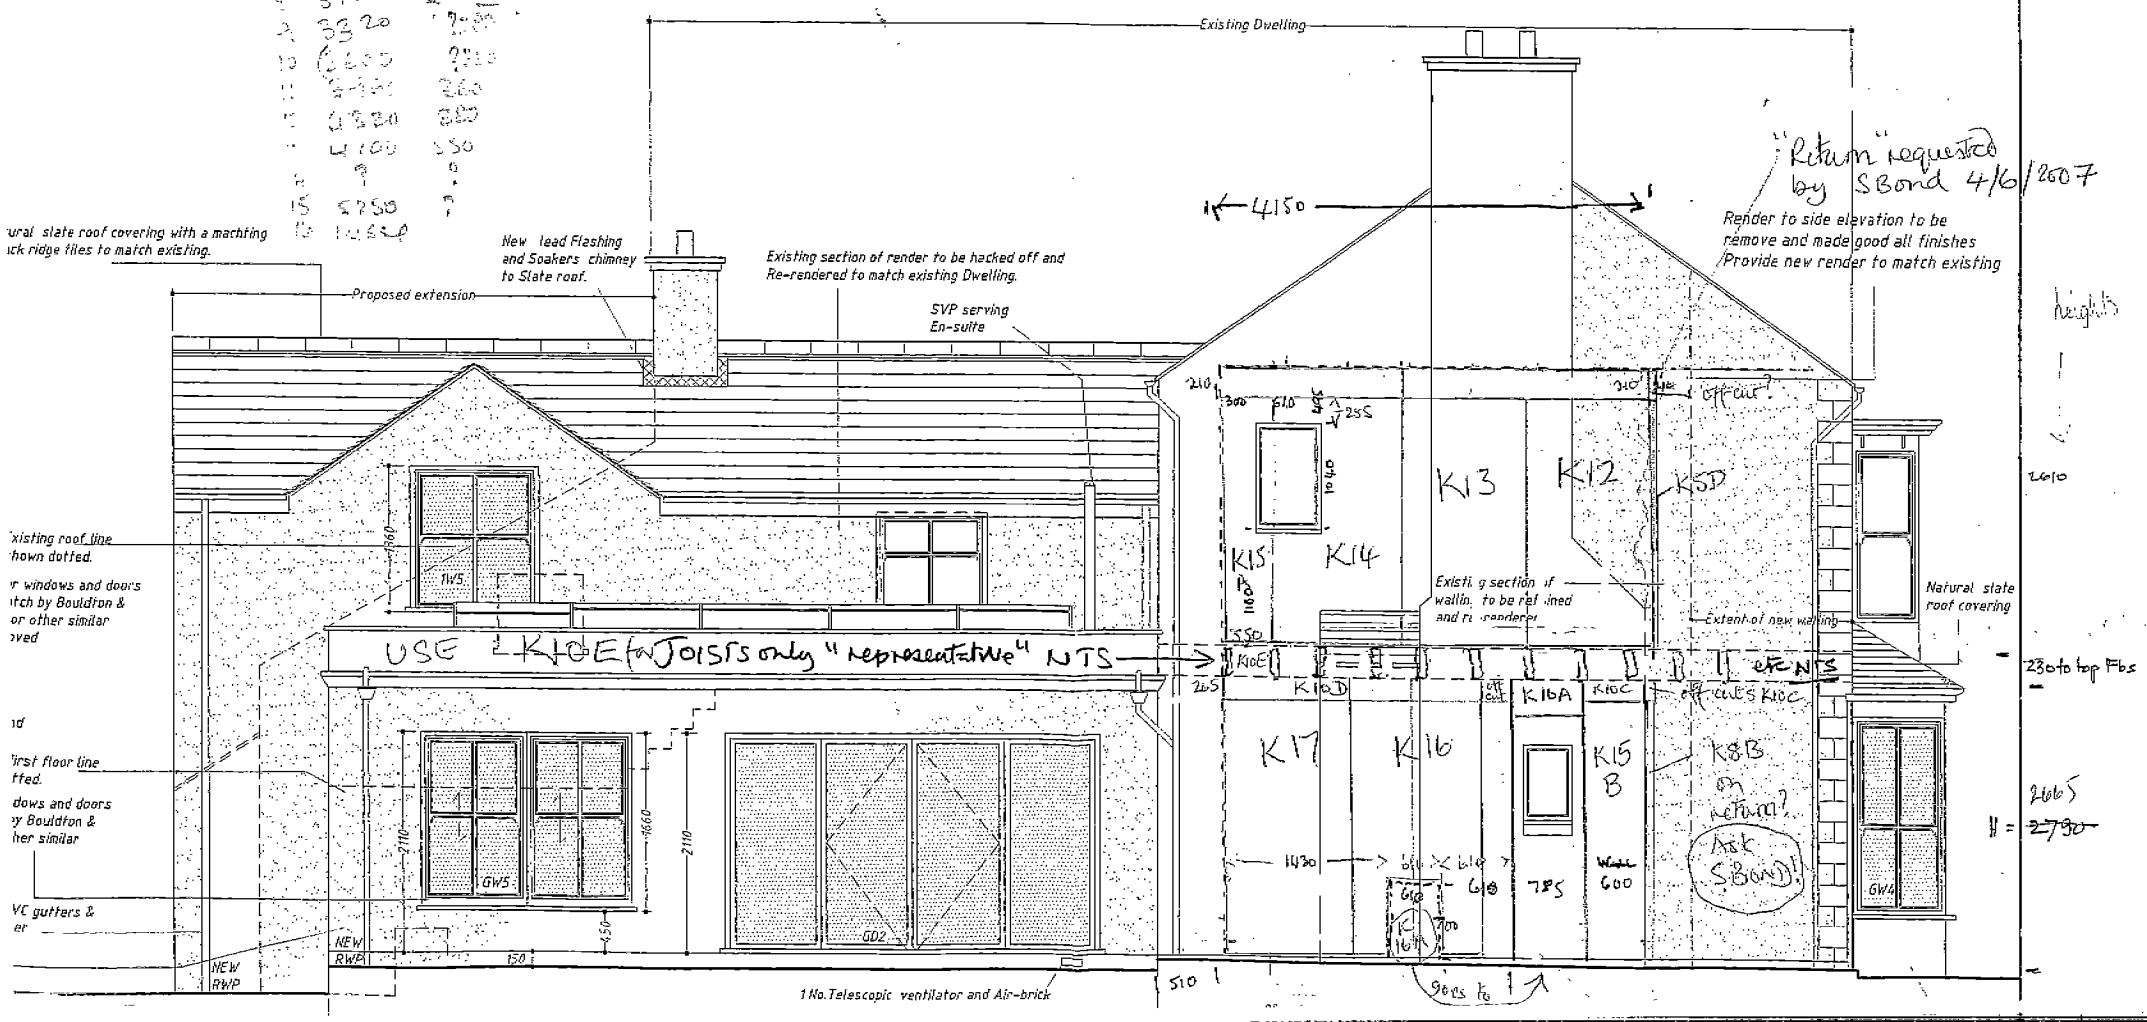
This drawing to be read in conjunction with Architects' drawings all as indicated in section A11 of the Contract Documents